

IF THIS DRAWING IS NOT 24" X 36" IT IS  
A REDUCED PRINT SCALE ACCORDINGLY



CHARLES D. FLAYHAN ASSOCIATES INC.  
880 CANAL STREET STAMFORD, CT 06902  
203 348-4300

DATE	ISSUED TO	PR.	TR.
12-7-84	PORT AUTHORITY FOR APPROVAL CIVALE CORP. FOR BIDS C.P.S.C. FOR RECORDS	10 8 5	1 7 5
1-18-85	PORT AUTHORITY FOR APPROVAL CIVALE CORP. FOR INFORMATION C.P.S.C. FOR RECORDS	10 5 3	1 1 2

TCA/TA NO. 3104			
CONTRACT NO. 591.117			
DATE APPROVED 1/25/85			
NO.	DATE	REVISION	BY

**CANTOR, FITZGERALD  
SECURITIES CORP.**  
105th FLOOR  
ONE WORLD TRADE CENTER, NEW YORK N.Y.

**NEW CORPORATE BOND  
TRADING ROOM**  
105th FLOOR COMPARTMENTATION  
& CONSTRUCTION LOCATION PLAN

	PROJECT NO. 1357A
	SCALE 3/32" = 1'-0"
	DRAWN BY J.F.F.
	CHECKED BY
NORTH	DATE 12-6-84


DRAWING NO.  
**105F**  
**2**

#### LEGEND

- 2 HOUR FIRE RATED PARTITION
- 1 HOUR FIRE RATED PARTITION
- 1 1/2 HOUR "B" LABEL FIREPROOF  
SELF CLOSING DOOR
- 3/4 HOUR "C" LABEL FIREPROOF  
SELF CLOSING DOOR

#### FLOOR TENANT NOTES

- OCCUPANCY CLASSIFICATION:  
OCCUPANCY GROUP "E"
- UPPERABLE SQUARE FOOTAGE:  
20,950 SQ. FT.
- NUMBER OF PEOPLE ON FLOOR:  
310 PEOPLE
- THIS FLOOR IS A SINGLE TENANT OCCUPANCY  
BY CANTOR, FITZGERALD SECURITIES CORP.
- SPRINKLES WILL BE PROVIDED FOR THIS FLOOR  
UNDER THE PORT AUTHORITY OF NY. S.D.S.  
CONTRACT NO. WTC-F-20.88

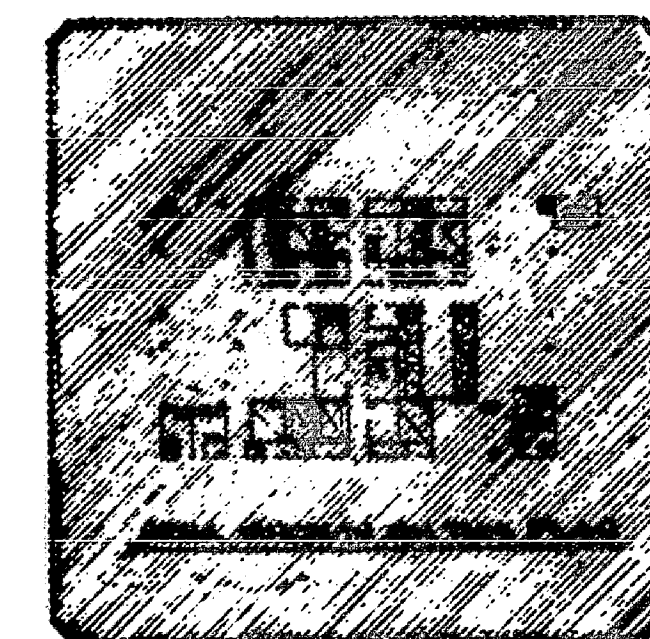



KEY PLAN

1/84 = 1'-0"

#### PHASE

**F**

TAA NO. 3104

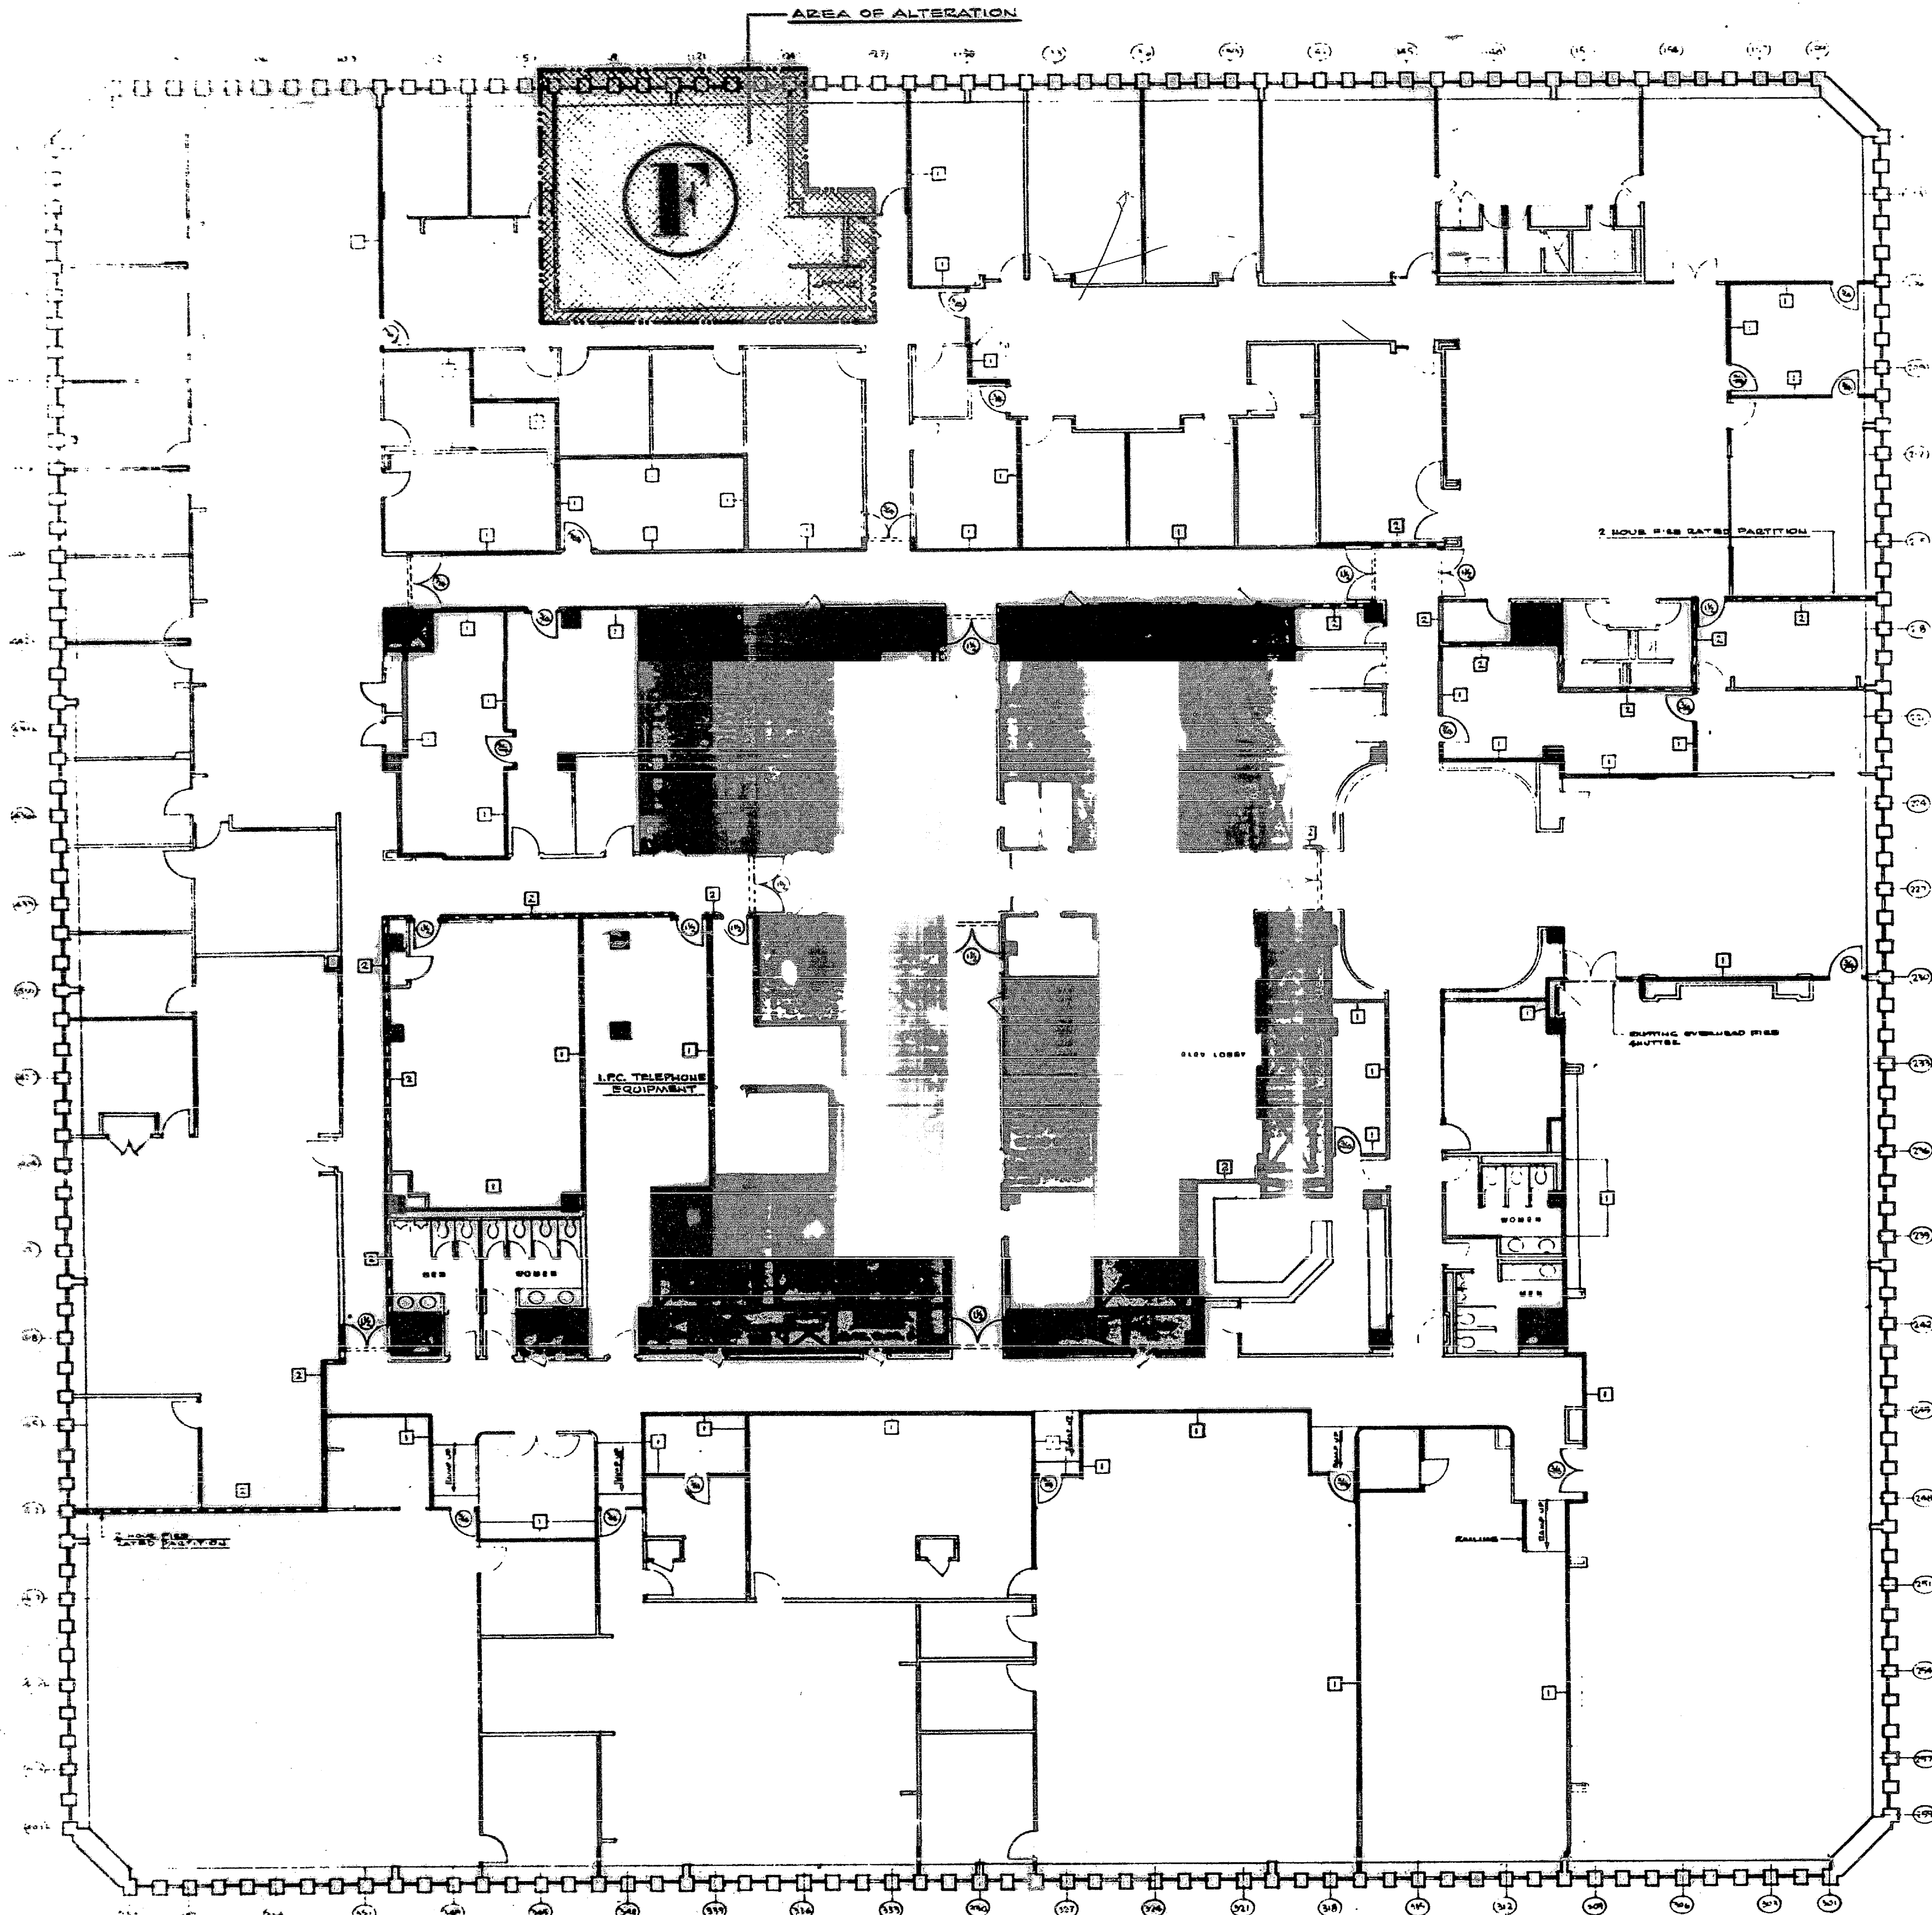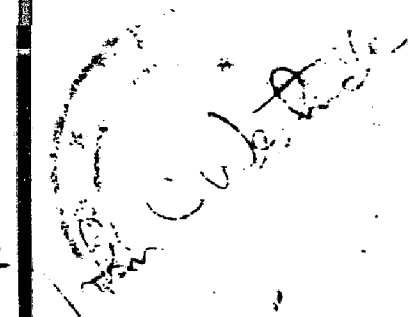

105F-2-105F

THAWING

DRAWING NUMBER